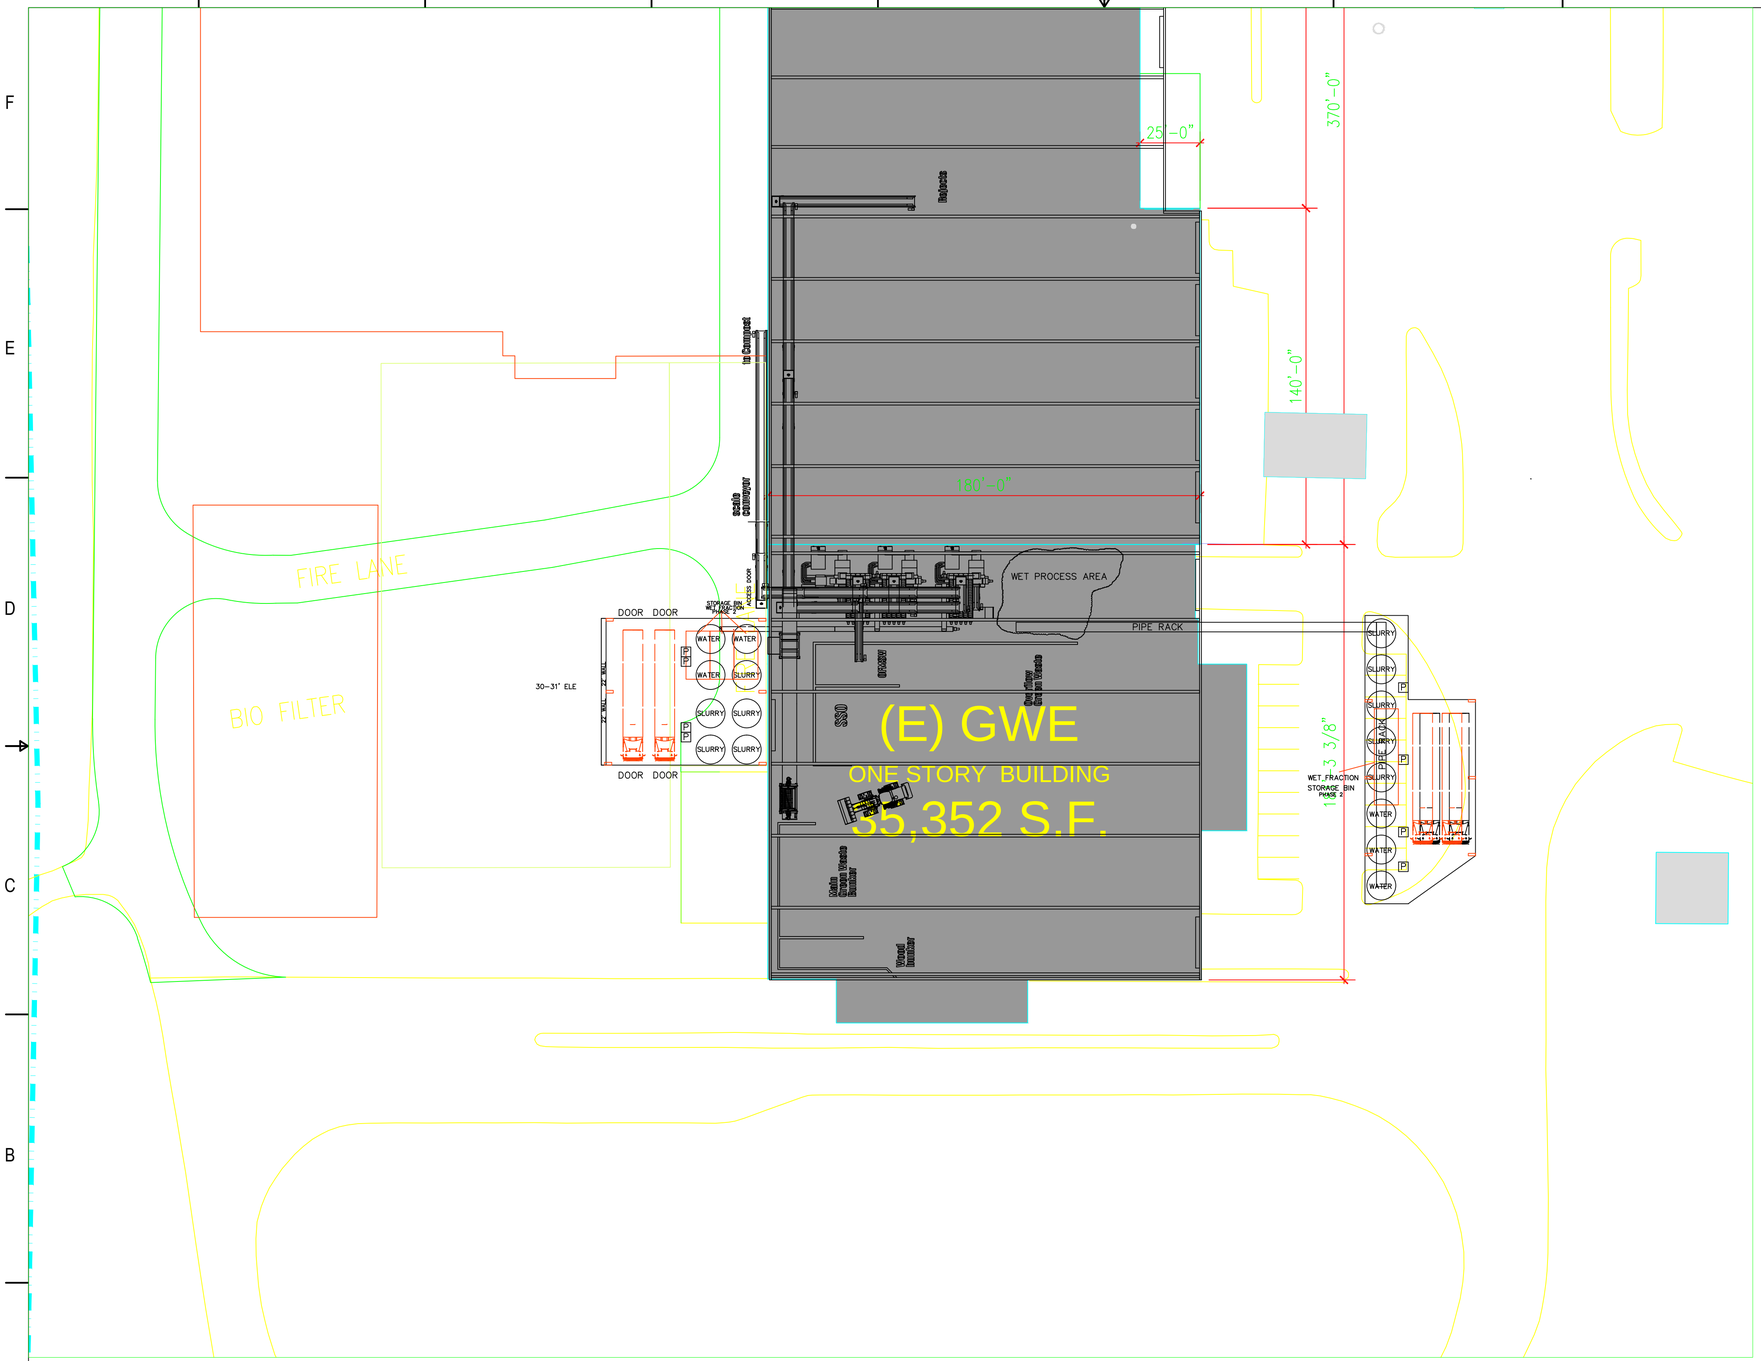

REVISION HISTORY				
REV	DESCRIPTION	DATE	BY	APPVD

DISCLAIMER:

ALL INFORMATION PRESENTED HEREIN IS BASED UPON BEST AVAILABLE INFORMATION AT TIME OF DESIGN. EXISTING CONDITIONS TO BE CONFIRMED BY CLIENT , FABRICATOR, INSTALLER PRIOR TO ANY WORK. FABRICATION OF DESIGN SHALL BE BY MEANS, METHODS, PROCEDURES AND PRACTICES AS DETERMINED BY FABRICATOR. CLIENT, INSTALLER AND FABRICATOR SHALL BE FULLY RESPONSIBLE FOR ENSURING DESIGN IS REVIEWED BY A STRUCTURAL ENGINEER OR LICENSED ENGINEER (P.E.) AND THAT ALL CONSTRUCTION MEETS ALL OSHA, ASTM, ANSI, BOCA OR ANY OTHER APPLICABLE LOCAL, STATE OR FEDERAL CODES AND STANDARDS. BY ACCEPTING THESE DRAWINGS, CLIENT, INSTALLER AND FABRICATOR ASSUME FULL RESPONSIBILITY FOR THEIR USE AND AGREE TO INDEMNIFY AND HOLD HARMLESS, AIT OR ANY OF ITS EMPLOYEES OR AFFILIATES FROM ANY AND ALL LIABILITIES, WARRANTIES, AND GUARANTEES, AND TO PROTECT AIT FROM ANY AND ALL LAWSUITS THAT MAY ARISE FROM FURTHER USE OF THESE DRAWINGS.

CONFIDENTIAL

THIS DRAWING AND ALL INFORMATION CONTAINED HEREIN OR OTHERWISE ASSOCIATED WITH THIS DRAWING WHETHER WRITTEN, VERBAL OR OTHER COMMUNICATIVE FORM IS CONSIDERED STRICTLY CONFIDENTIAL AND SHALL BE TREATED AS SUCH.
THIS DRAWING SHALL NOT BE COPIED IN WHOLE OR IN PART WITHOUT PRIOR WRITTEN APPROVAL OF ALEXANDER INDUSTRIAL TECHNOLOGIES.

WASTE MANAGEMENT

PROJECT

APPROVALS	DATE
DWN BY:	
CHKD:	
ENGR:	
MFG:	
QA:	

USED ON | NEXT ASSY

UNLESS OTHERWISE SPECIFIED DIMENSIONS ARE IN INCHES
DIMENSIONS AND TOLERANCES INTERPRETED PER: ASME Y 14.5M - 1994

THIRD ANGLE PROJECTION

TOLERANCES
REGULAR: .X = ±1 FRACTIONAL = ±1/64
.XX = ±.01 .XXX = ±.005

ALEXANDER
INDUSTRIAL TECHNOLOGIES
12 PARMENTER RD. SUITE D6
LONDONDERRY, NH 03053

TITLE

SIZE | DWG No. | REV

SCALE NTS | SHEET of

DO NOT SCALE PRINT